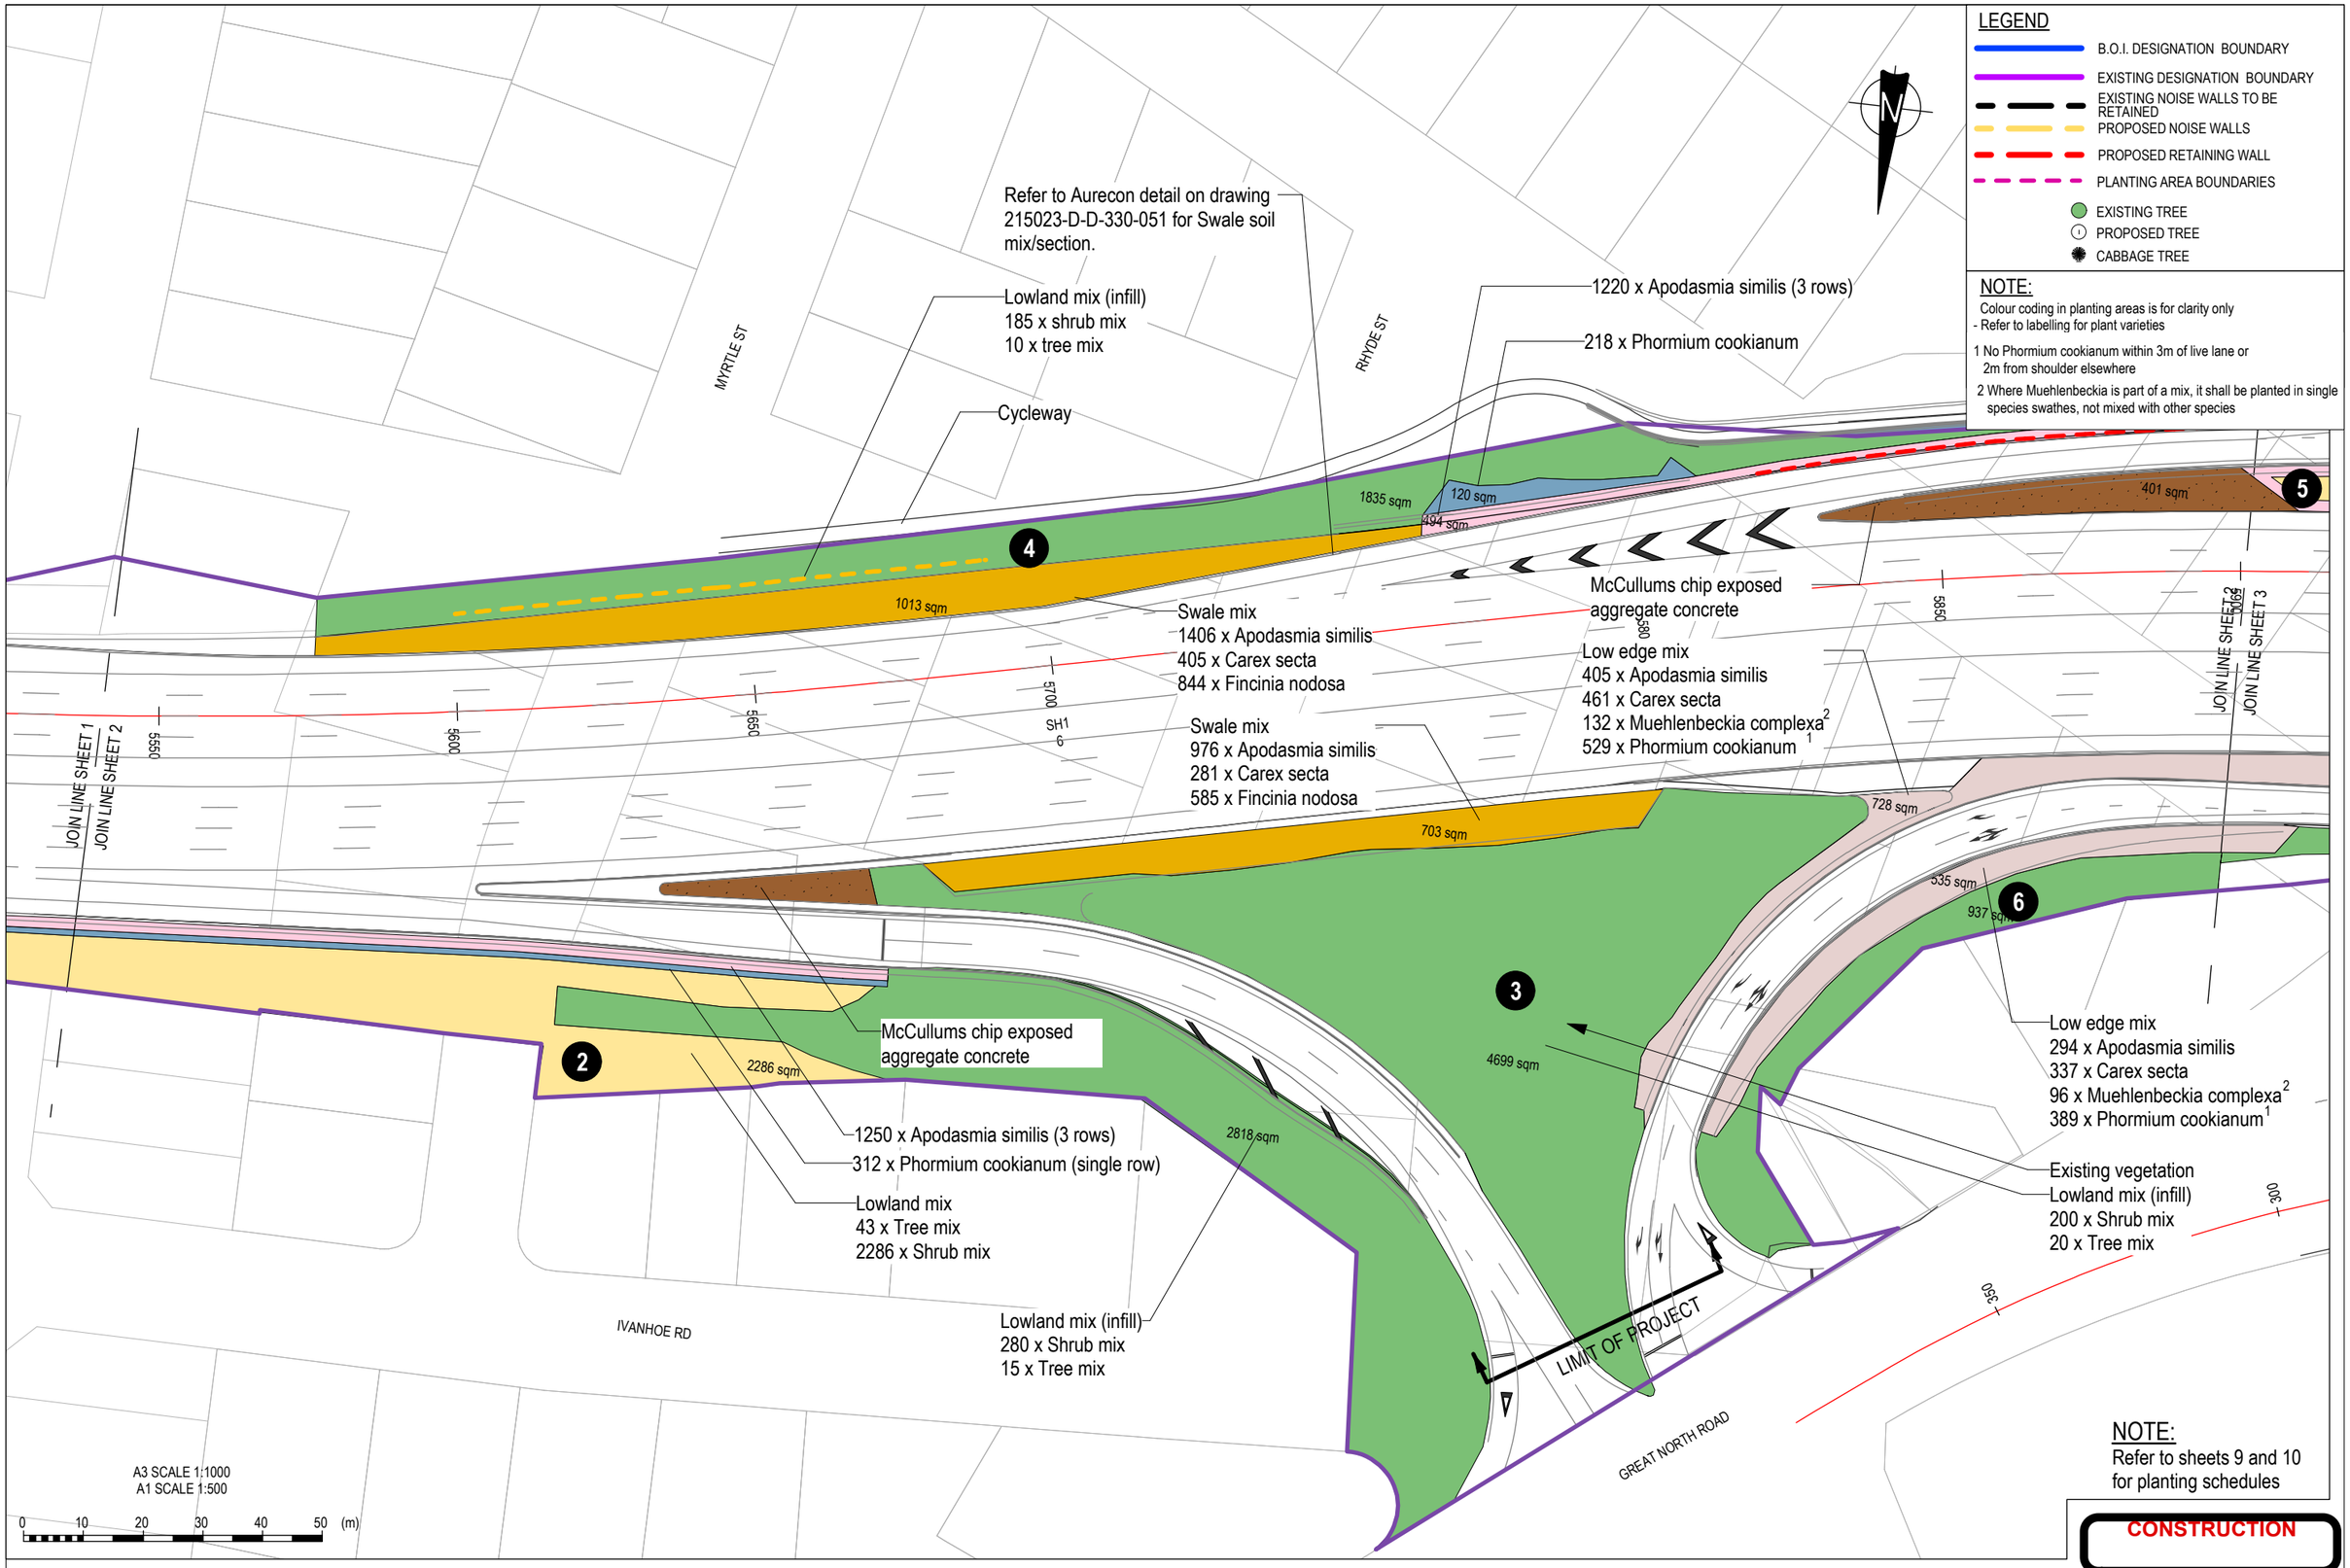

No.	Revision	By	Chk	Appd	Date
1	Issue for Construction	JT	RP	JH	07.03.14

LA4 Landscape Architects
26 Kitchener Street, Auckland
P.O. Box 5669, Wellesley Street, Auckland
p: 09 358 0904 f: 09 358 0895
e: la4@la4.co.nz
www.la4.co.nz

Original Scale (A1) 1:500	Design	JH
	Drafting	JT
Reduced Scale (A3) 1:1000	Drafting Checked	JH
	Approval	JH

NZ TRANSPORTAGENCY
WAKA KOTAHI

Project: SH 16 ST LUKES WESTERN RING ROUTE PROJECT

Title: PLANTING DETAILS 2 of 10

Discipline: LANDSCAPE/URBAN DESIGN

Project No. 215023-D-A-919-002

Rev. 1