NZ TRANSPORT AGENCY
WAKA KOTAHI

Beca

SH2 SAFE SYSTEM UPGRADE PROJECT (SECTION A) - PREFERRED OPTIONS

0 100 200 300 400 500
DISTANCE IN m

LEGEND:
- PROPERTY BOUNDARIES
- WIRE ROPE BARRIER
- PROPOSED ROAD DESIGNATION
- EAST BOUND PASSING LANE OPTION
- WEST BOUND PASSING LANE OPTION
- GEOMETRIC IMPROVEMENTS

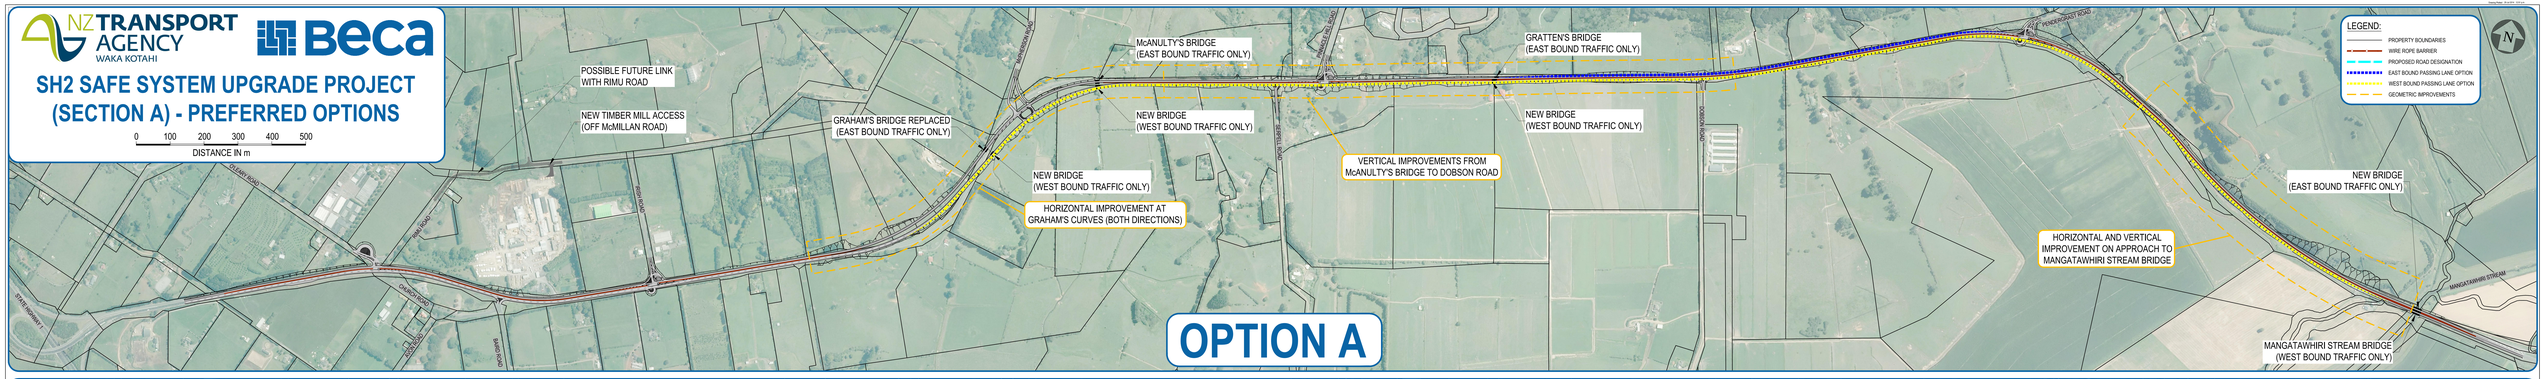

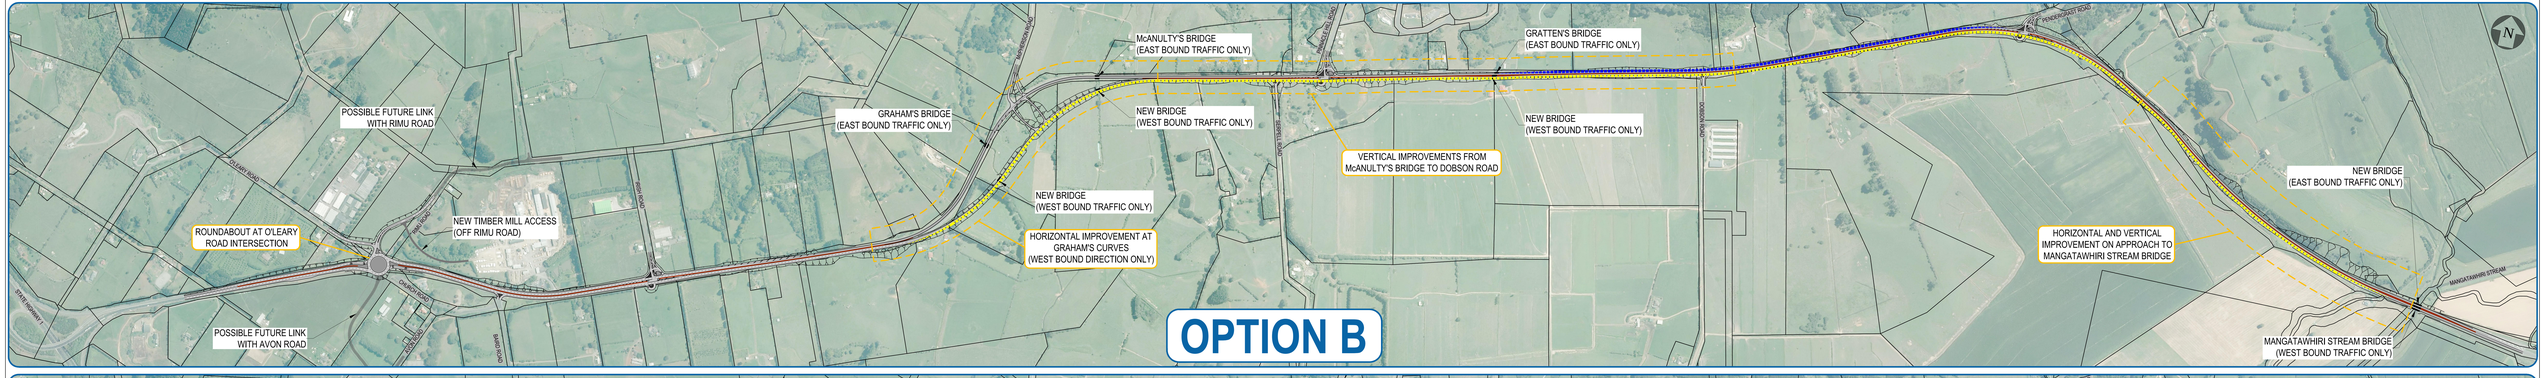

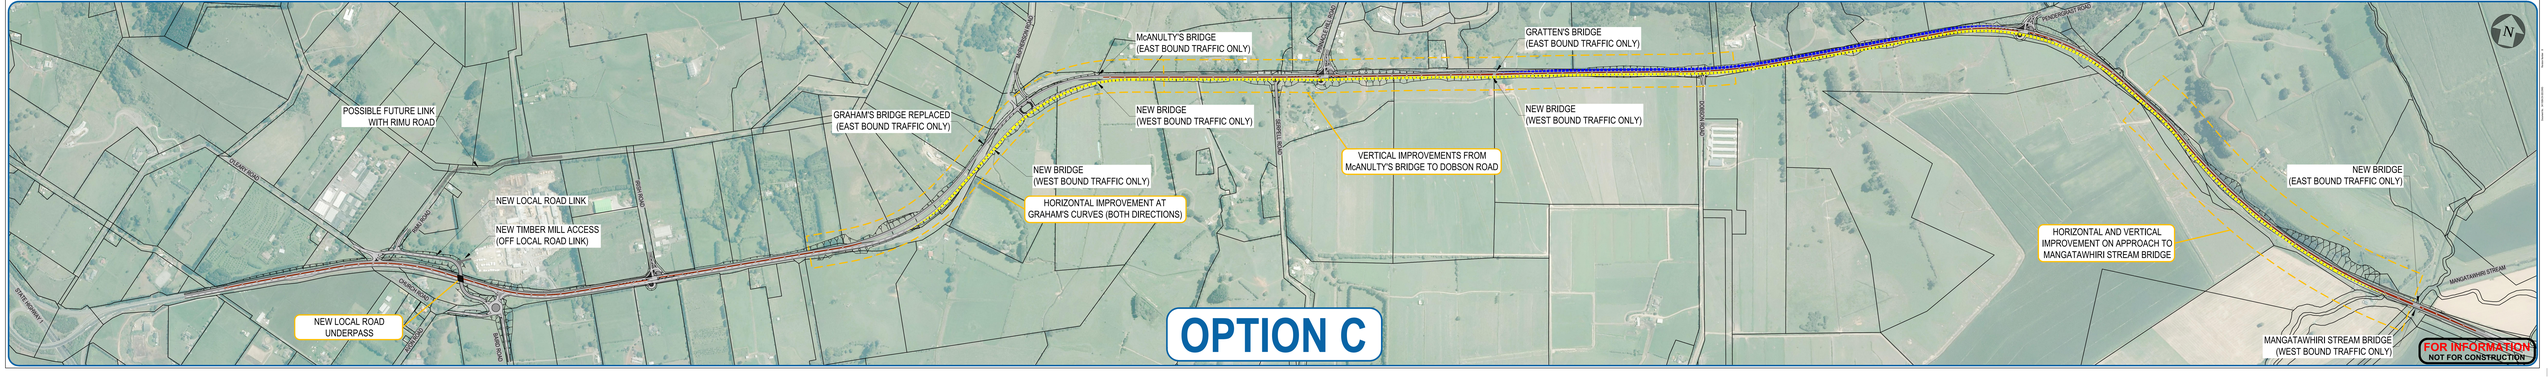

FOR INFORMATION
NOT FOR CONSTRUCTION