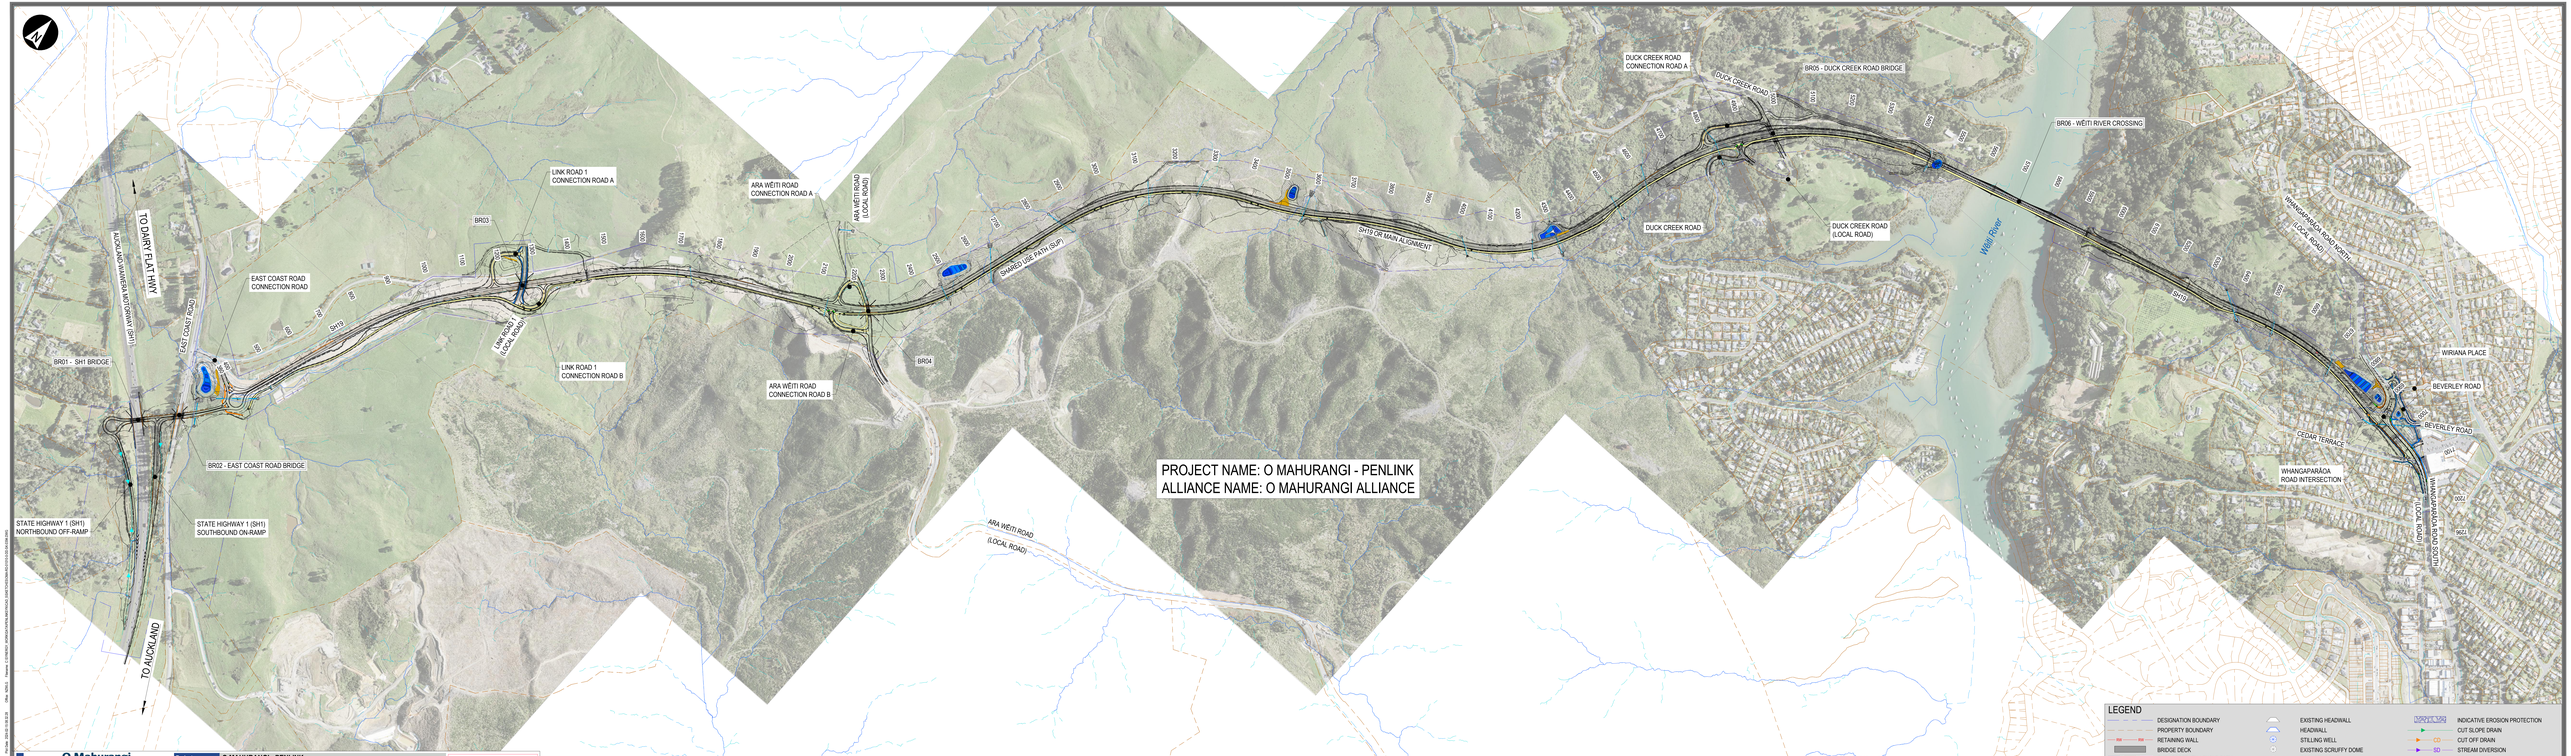

O Mahurangi Penlink

WAKA KOTAHI NEW ZEALAND TRANSPORT AGENCY

Waka Kotahi NZ Transport Agency

CONTRACT NUMBER: 3548

Project	O MAHURANGI - PENLINK
Title	ROAD ALIGNMENTS GENERAL ARRANGEMENT OPTION 4.6
Document Code	OMA-ROAD-01010-0-DD-SK-0394
Revision	J
DESIGN MODEL	OR_LE_18/03/24
Plot Date	15/02/2024

NOT FOR CONSTRUCTION

Scale: 40 0 80 160m

SCALE 1:4000 (A3) 1620 x 594mm

SCALE 1:2000 (A0) 2037 x 841mm