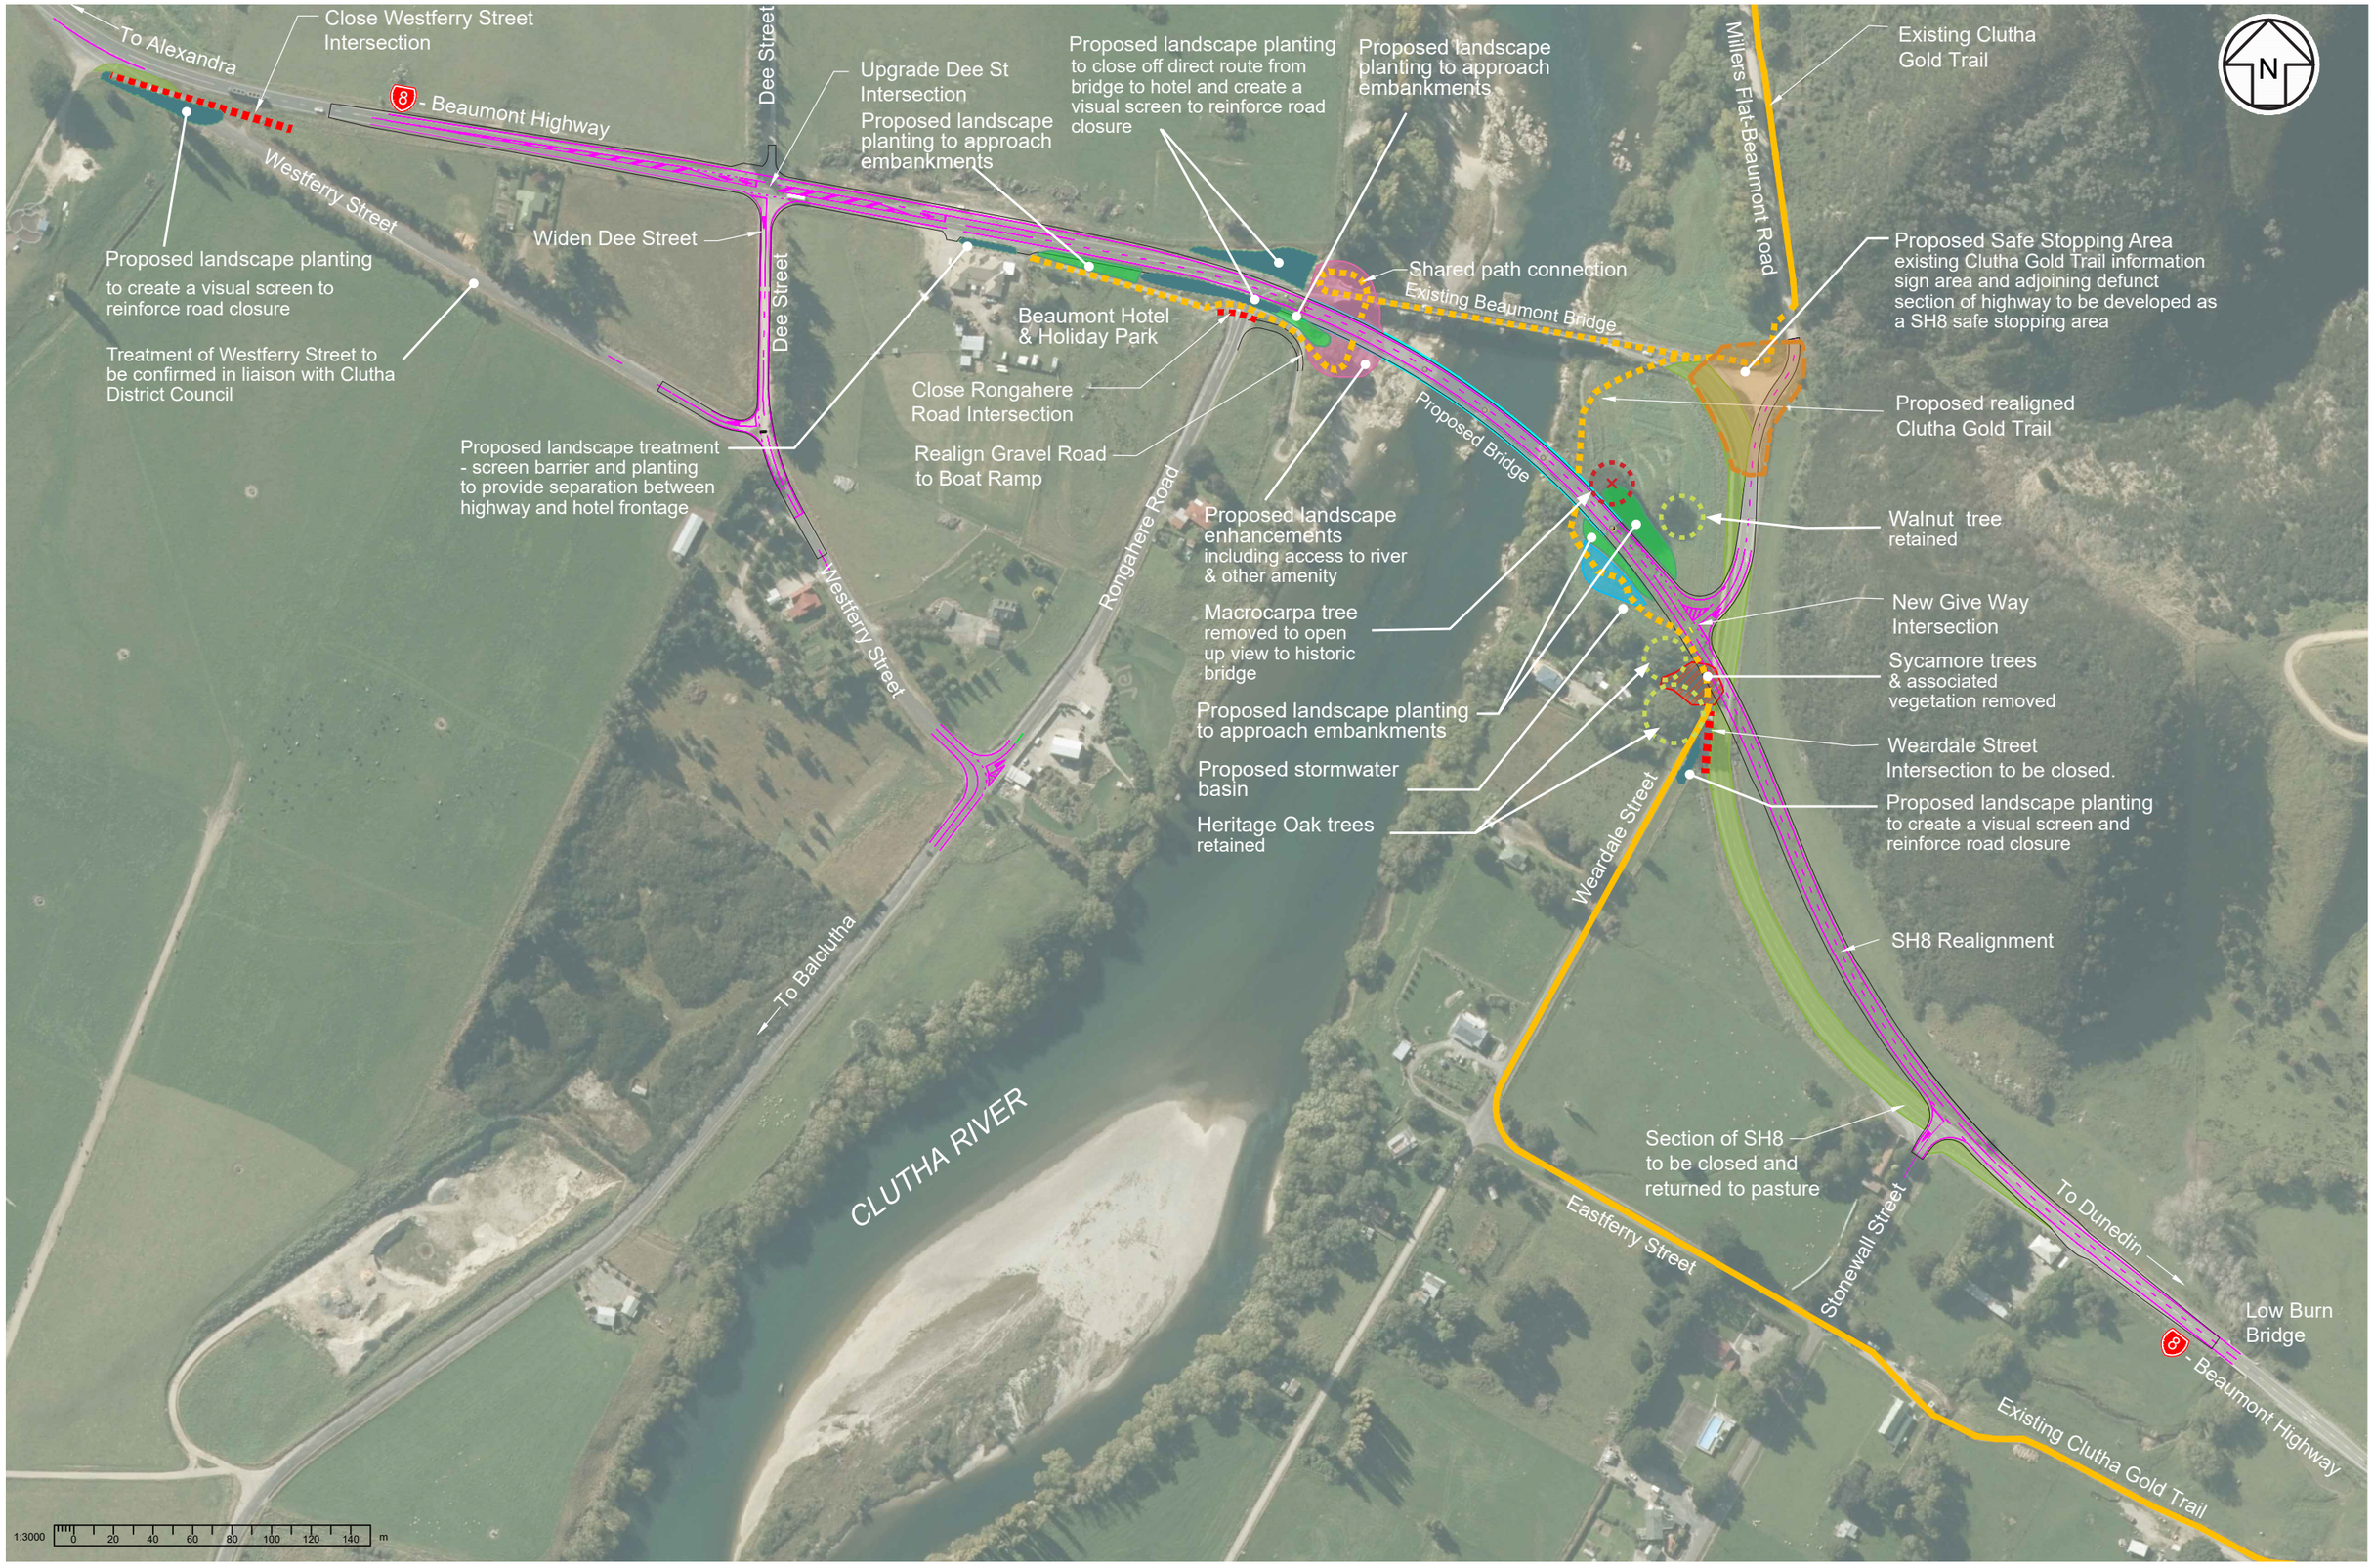

LANDSCAPE CONCEPT PLAN

NZ TRANSPORT AGENCY SH8 - BEAUMONT BRIDGE REPLACMENT

wsp | OPUS

DATE: AUGUST 2018 PROJECT NUMBER: 6-CT012.00 SHEET: 1/1