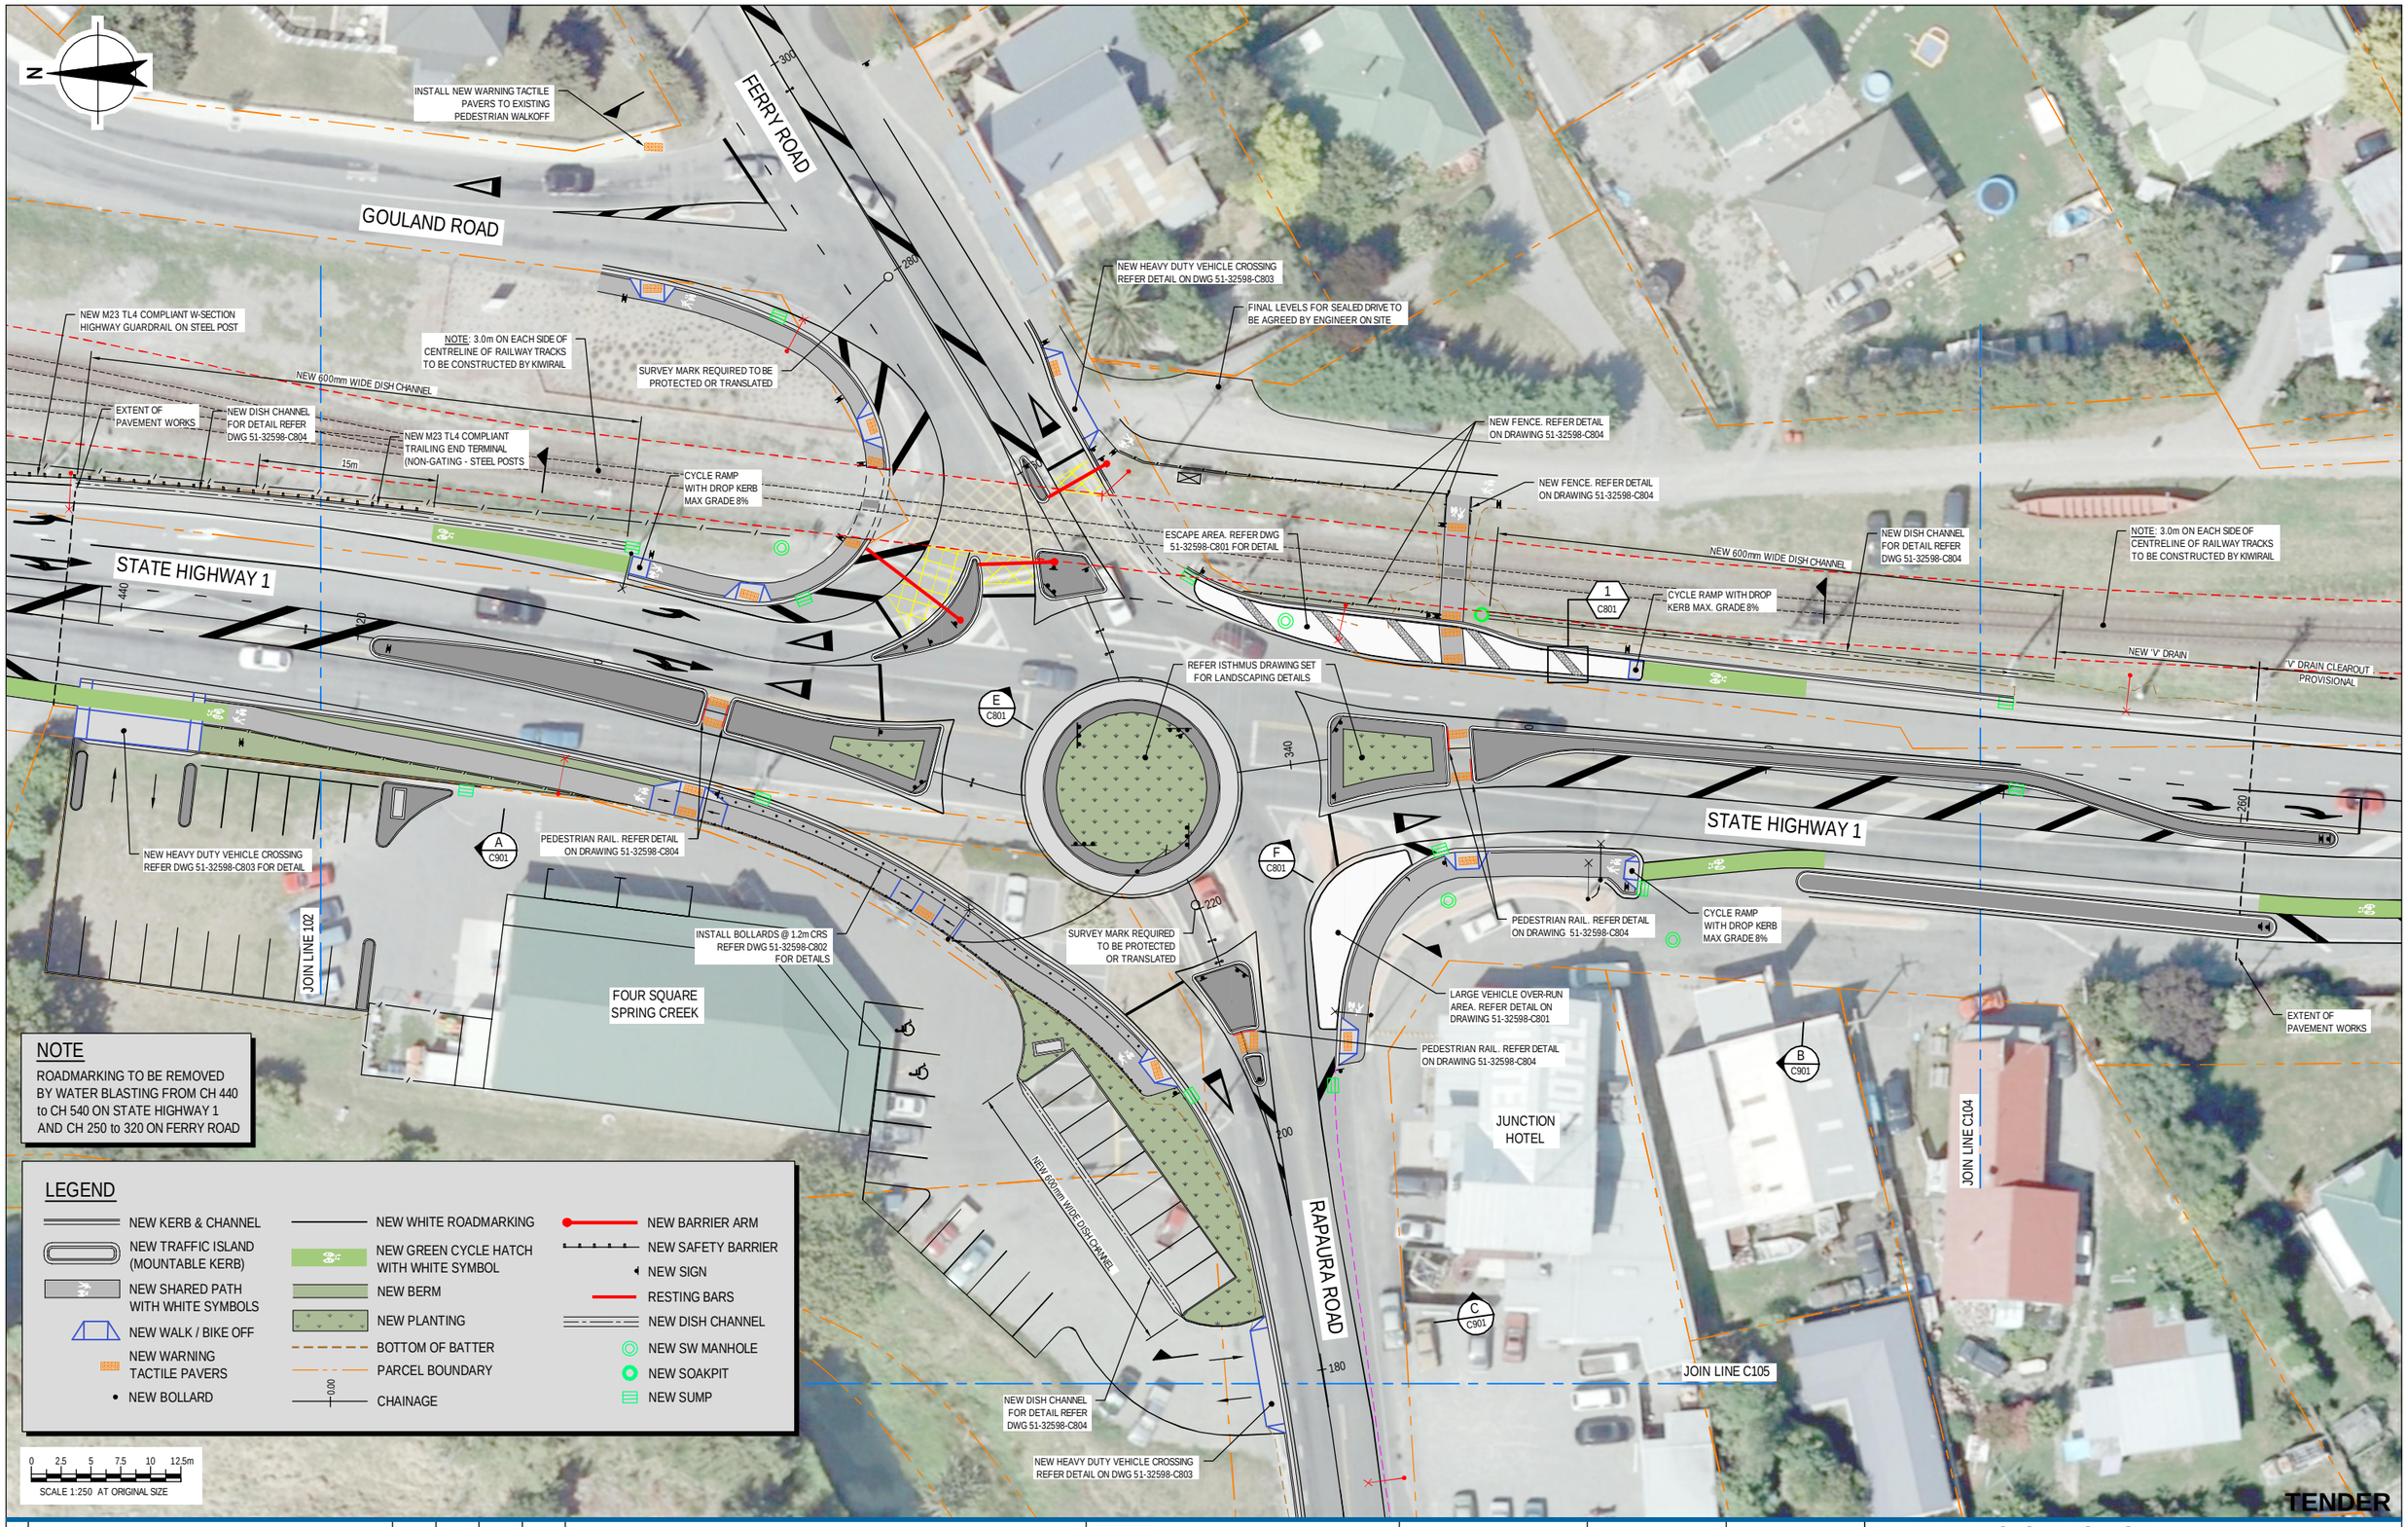

No	Revision	Note: * indicates signatures on original issue of drawing or last revision of drawing	Drawn	Checked	Approved	Date
D	ISSUED FOR TENDER		PG	CL	CL	13/06/16
C	UPDATED FOR SAFETY REVIEW		PG	CL	CL	02/05/16
B	DRAWINGS UPDATED FROM SAFETY REVIEW		NM	CL	CL	23/12/15
A	PRELIMINARY		PG	DL	CL	26/06/15

NZ TRANSPORT AGENCY WAKA KOTAHI

GHD
Level 1, Grant Thornton House
215 Lambton Quay, Wellington New Zealand
T 64 4 472 0799 F 64 4 472 0833
E wgtnmail@ghd.com W www.ghd.com

DO NOT SCALE
GHD Limited
Conditions of Use.
This document may only be used by GHD's client (and any other person who GHD has agreed can use this document) for the purpose for which it was prepared and must not be used by any other person or for any other purpose.

Drawn	P GREGORY	Designed	D LARSEN
Drafting Check	S SEATH	Design Check	C LEE
Approved	C MORRIS		
Date	13/06/2016		
Scale	1:250 @ A1	This Drawing must not be used for Construction unless signed as Approved	

Client NZ TRANSPORT AGENCY
Project SPRING CREEK INTERSECTION IMPROVEMENTS
Title GENERAL ARRANGEMENT PLAN SHEET 3 OF 6

Original Size A1
Drawing No: 51-32598-C103
Rev: D

Plot Date: 19 June 2016 - 12:04 p.m.
Cad File No: N:\NZ\Wellington\Projects\51\32598\CADD\Drawings\51-32598-C101-C105.dwg