Drawing Plotted: 23 Jun 2016 11:53 a.m.

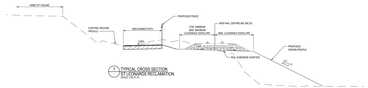

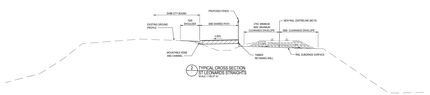

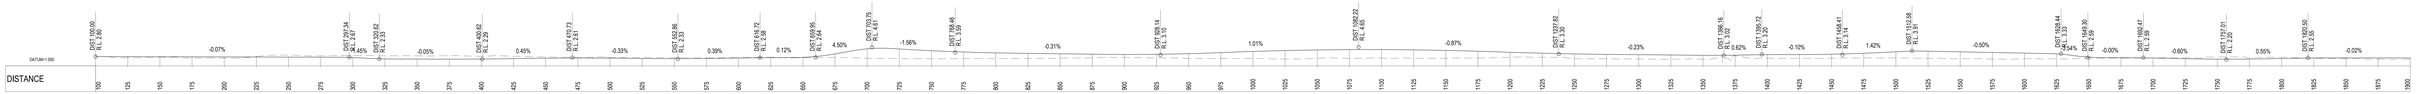

LONGITUDINAL SECTION ON CONTROL STRING MC80
SCALE HORIZ=1:1000 VERT=1:250

PS 0/212 SH88 SHARED PATH
ST LEONARDS TO PORT CHALMERS

NZ TRANSPORT AGENCY
WAKA KOTAHI

PS 0/212 SH88 SHARED PATH
ST LEONARDS TO PORT CHALMERS

FOR INFORMATION
NOT FOR CONSTRUCTION

PRELIMINARY
NOT FOR CONSTRUCTION

SHEET 1

Stationing: SH88 MC80 - ST LEONARDS