Drawing Plotted: 23 Jun 2015 11:52 a.m.

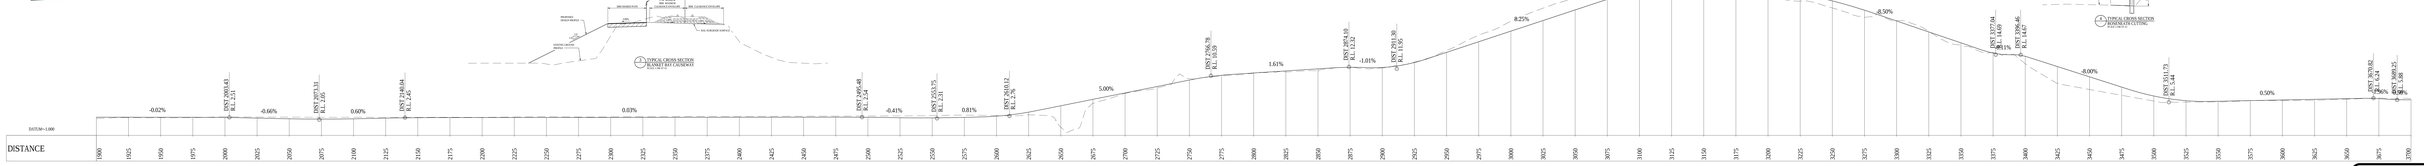

LONGITUDINAL SECTION ON CONTROL STRING MC80
SCALE HORIZ=1:1000 VERT=1:250

PS 0/212 SH88 SHARED PATH
ST LEONARDS TO PORT CHALMERS

NZ TRANSPORT AGENCY
WAKA KOTAHI

PS 0/212 SH88 SHARED PATH
ST LEONARDS TO PORT CHALMERS

FOR INFORMATION
NOT FOR CONSTRUCTION

PRELIMINARY
NOT FOR CONSTRUCTION

SHEET 2

Drawing No. 0000-0000-0000-