Drawing Plotted: 23 Jun 2015 11:37 a.m.

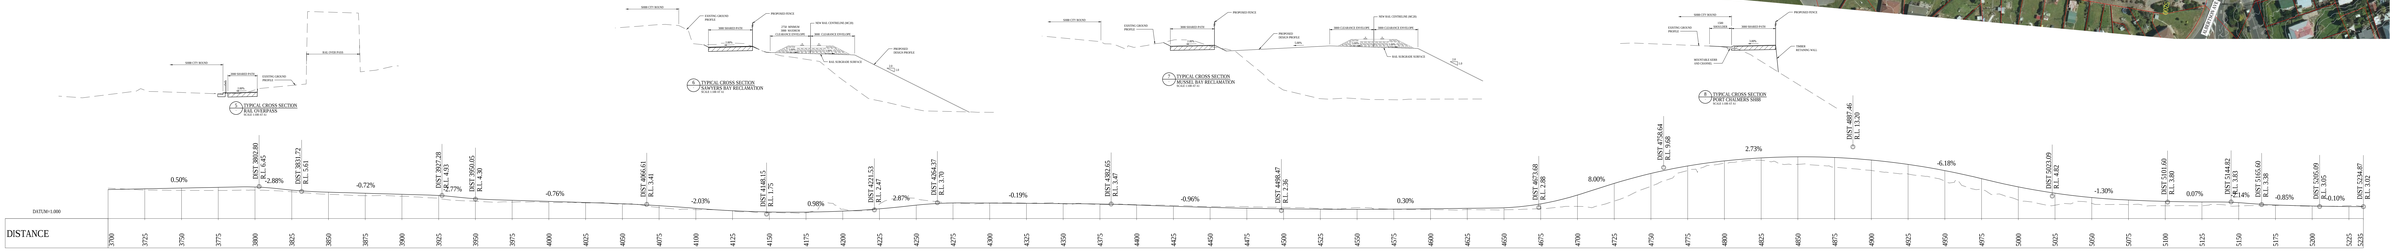

PS 0/212 SH88 SHARED PATH
ST LEONARDS TO PORT CHALMERS

NZ TRANSPORT AGENCY
WAKA KOTAHI

PS 0/212 SH88 SHARED PATH
ST LEONARDS TO PORT CHALMERS

FOR INFORMATION
NOT FOR CONSTRUCTION

PRELIMINARY
NOT FOR CONSTRUCTION

SHEET 3

Document No. 3004403-GA-000-R1F1.DWG